


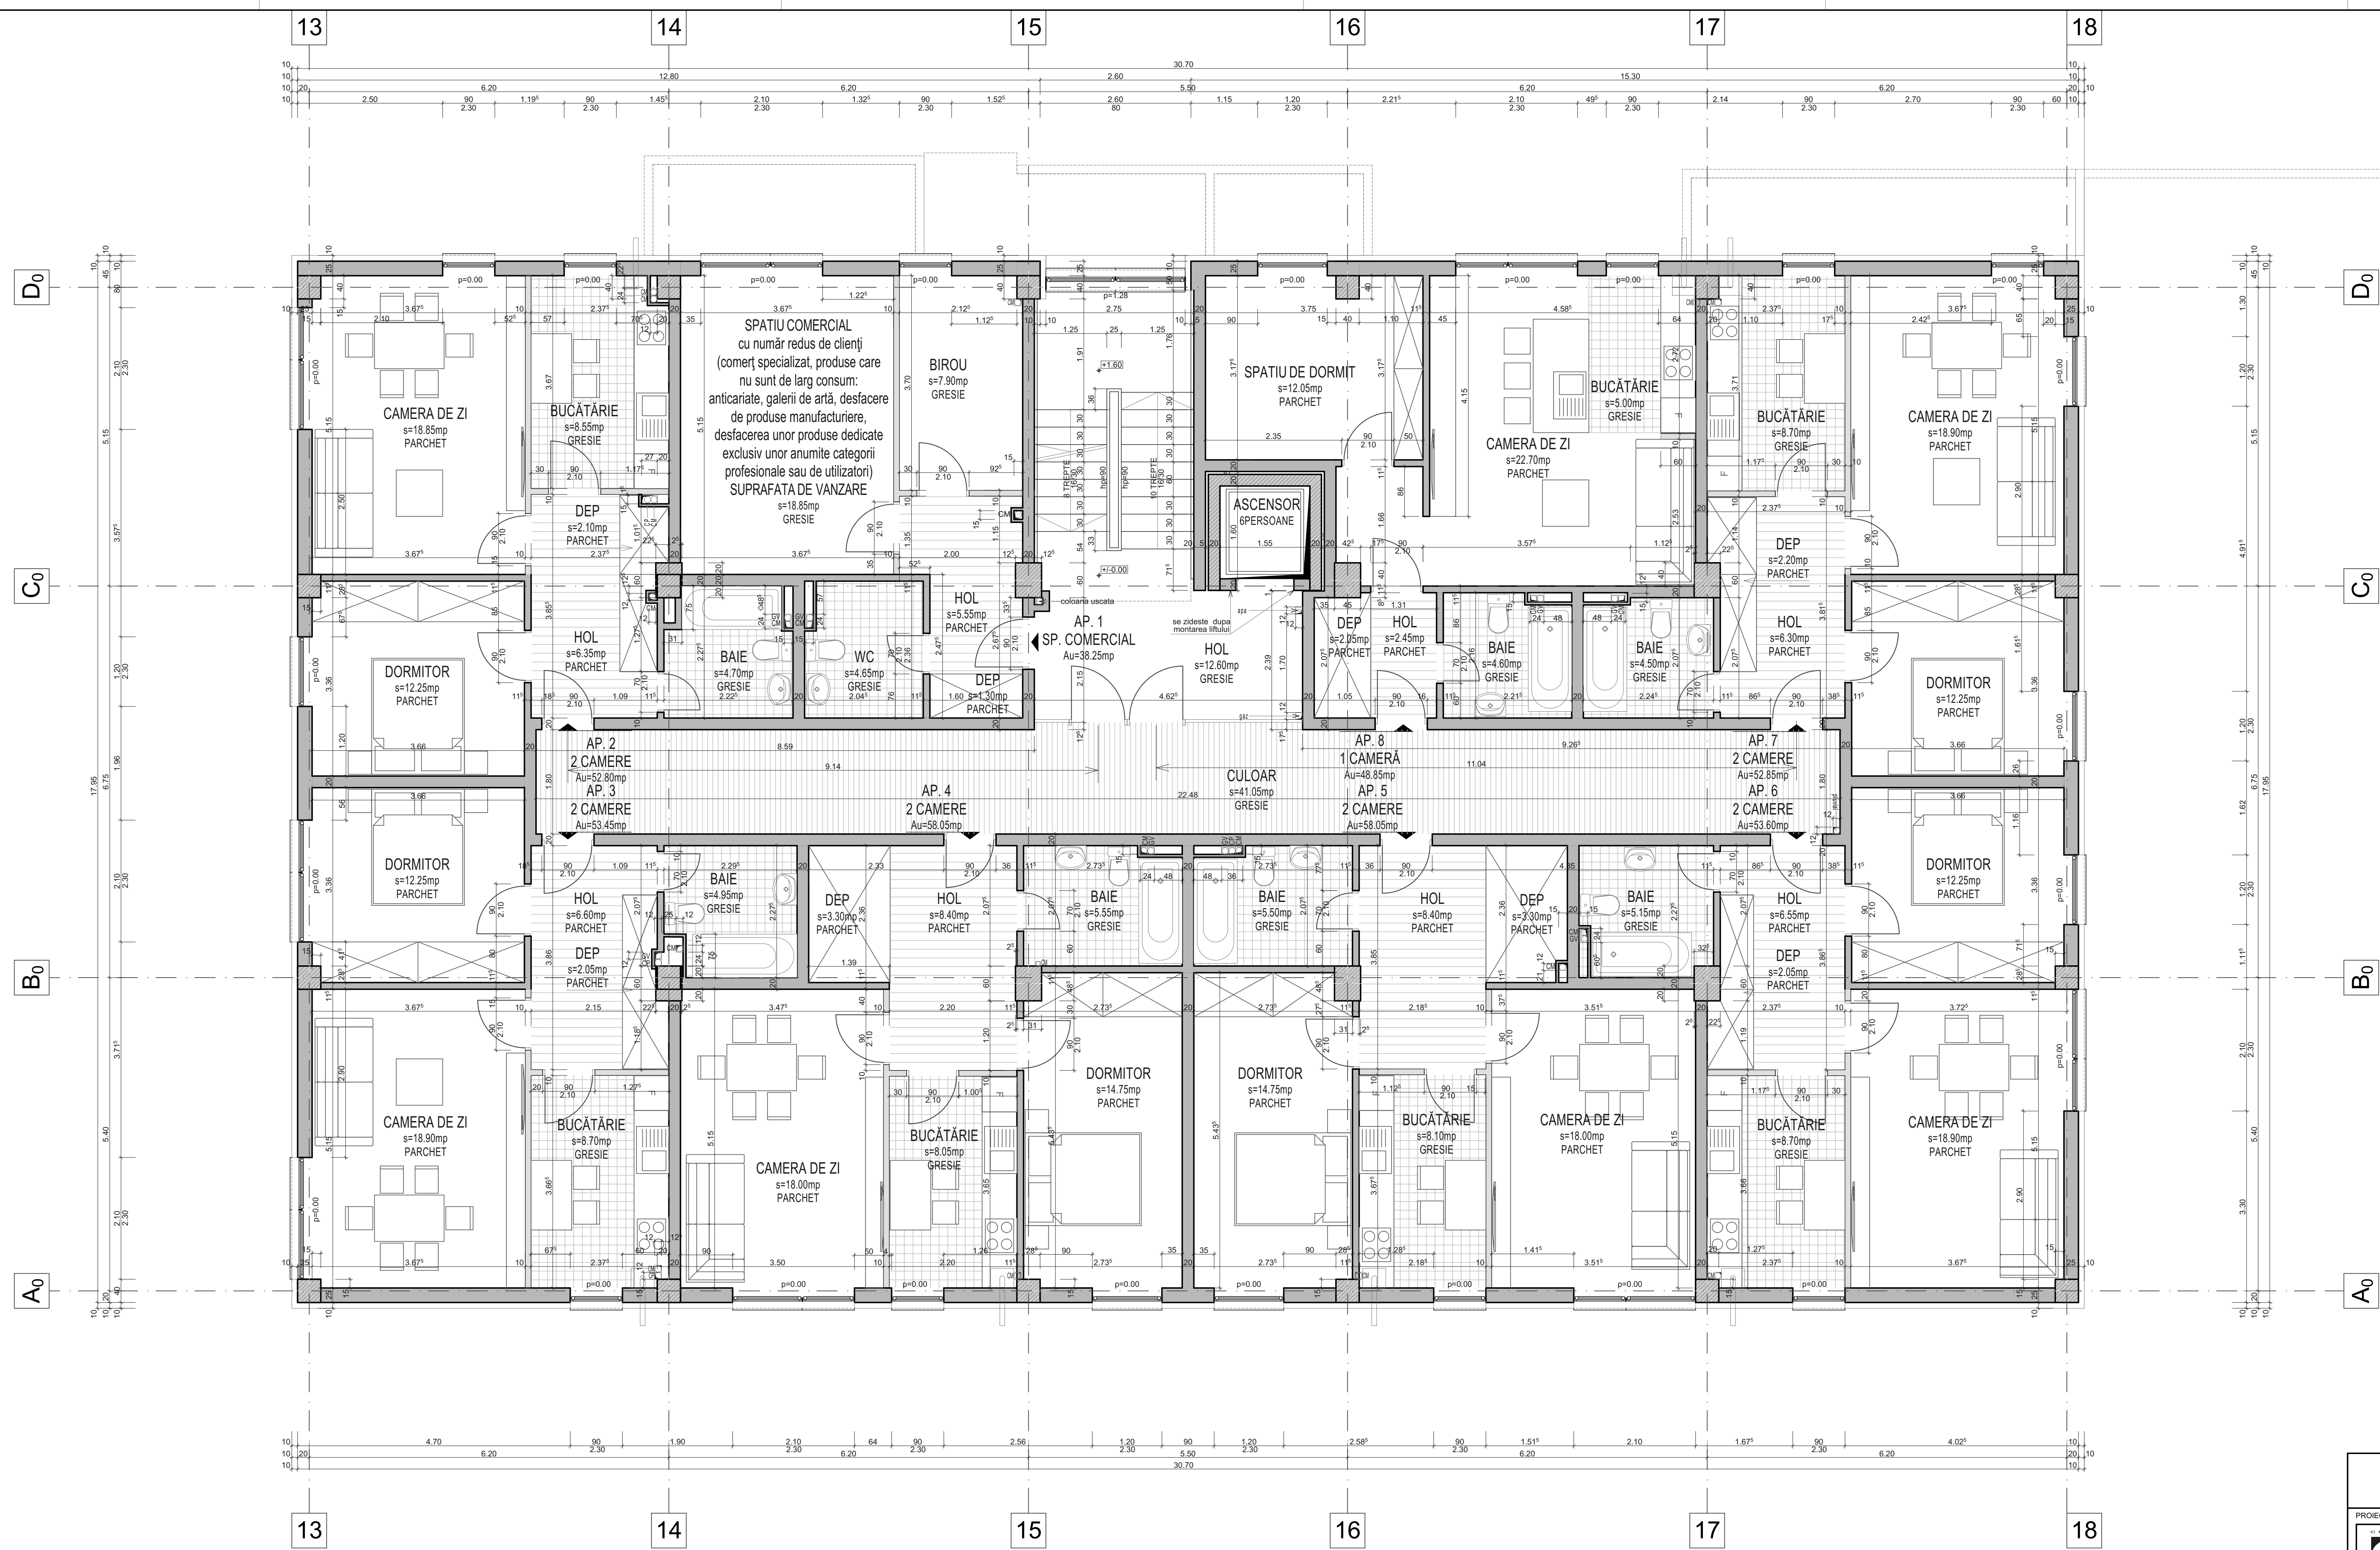

**LEGENDA:**

|  |                                                                  |
|--|------------------------------------------------------------------|
|  | Elevatie din b.a. +<br>termoizolatie polietilen<br>extrudat 10cm |
|  | Caramida GVP 25cm +<br>termoizolatie<br>vata minerala 10cm       |
|  | Caramida GVP 20cm                                                |
|  | Caramida GVP 115cm                                               |
|  | Stalpi din b.a.                                                  |
|  | Pereți din gips-carton<br>10cm                                   |
|  | Pereți din sticlă<br>(glasvand)                                  |

**CORP A - ±0.00=393.13**  
**CORP B - ±0.00=396.80**

|                   |            |
|-------------------|------------|
| $A_{CUBUL}$       | = 560.25mp |
| $A_{CERESOL}$     | = 658.01mp |
| $A_{C\ PARTEI}$   | = 560.25mp |
| $A_{C\ ETAL I}$   | = 560.25mp |
| $A_{C\ ETAL II}$  | = 560.25mp |
| $A_{C\ ETAL III}$ | = 507.85mp |
| $A_{C\ ETAL IV}$  | = 464.55mp |

|   |              |                                                         |          |
|---|--------------|---------------------------------------------------------|----------|
| <div><div>PROIECTANT ARHITECTURA:</div><div><div>CR</div><div>BA</div></div><div>400401 Cluj-Napoca, str. Ghe. g. Ispătar, 8</div><div>proiectantDesenat: arh. Cristian RUS</div></div> | VERIFICATOR: |                                                         |          |
|   | REFERAT NR.  | DATA:                                                   |          |
|   | BENEFICIAR:  | PARCĂȘ ALIN, PARCĂȘ GLIGOR, PARCĂȘ MARIA                | PR. NR.  |
|   | ADRESA:      | Str. Funduleștii nr. 23-25, mun. Cluj-Napoca, jud. Cluj | 01/17    |
| SCALA:   | OBIECTIV:    | CONSTRUIRE ANSAMBLU DE LOCUINTE                         | FAZA:    |
|   | AMPLASAMENT: | Str. Funduleștii nr. 23-25, mun. Cluj-Napoca, jud. Cluj | D.T.A.C. |
| DATA:   | 01/20        | PLAN PARTER CORP B                                      | PLANSĂ:  |
|   |              |                                                         | A.18     |